Parks & Public Works Committee
Agenda Item Report

FROM: Michelle Gibson- Administrative/Project Coordinator

MEETING DATE: February 24, 2026

SUBJECT: Village Square Courts

DESCRIPTION:
At its February 9 meeting, Council discussed the proposed concepts for the Village Square Courts and expressed a preference for a balanced, community-scaled approach that combines court usage while retaining tennis as an available option. Feedback supported consolidating tennis and pickleball into a flexible multi-use court, with a shuffleboard court located adjacent to the court area. Council emphasized minimizing noise impacts, preserving green space, and avoiding an expanded or intensive multi-court facility. An adjustable net system was identified as a desirable feature, and overall feedback aligned most closely with concept #5.

BUDGET ACTION REQUIRED:
N/A

COMMITTEE/COMMISSION REVIEW:
N/A

LEGAL REVIEW:
N/A

SAMPLE MOTION:
Discussion Only

WALL-MOUNT DRINKING FOUNTAIN OPTIONS








BASEKTBALL HOOP OPTION

COMMERCIAL DURABILITY
ADJUSTABLE HEIGHT + RIM HEIGHT GAUGE
UNBREAKABLE POLYCARBON BACKBOARD
72-INCH BACKBOARD + 56-INCH SAFETY AREA
DIRECT GOAL MOUNT & HANGING TOLERANCE
6"x6" MAIN POLE SYSTEM + OPTIONAL PAD

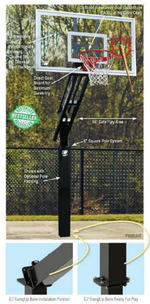









PLANTING PALETTE





MICHIGAN HOLLY HEDGE (NATIVE)



HAMELN GRASS



CONEFLOWER




RUDBECKIA



VERSACOURT TILES
(ALTERNATIVE FOR BASKETBALL COURT)



Adjustable Net System
(Anthem Sports, for Tennis & Pickleball Court)

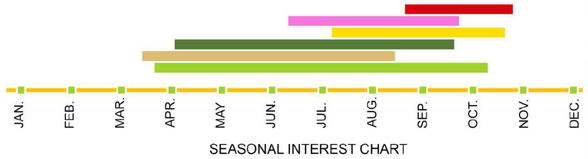


SEASONAL INTEREST CHART

LEGEND

- PROPOSED SPORT COURT RESURFACING & EXPANSION TO STANDARD SIZE
- PROPOSED SPORT COURT STANDARD FENCE
- PROPOSED SPORT COURT PERIPHERAL EXTENSION
- PROPOSED SIDEWALK CONCRETE
- PROPOSED BENCH & RECEPTACLE, TYP.
- PROPOSED RAIN GARDEN W/ MICHIGAN HOLLY HEDGE
- PROPOSED WALL-MOUNT DRINKING FOUNTAIN
- PROPOSED PARKING LOT STRIPING + ADA SPOTS & SIGNS
- EXISTING SIDEWALK CONCRETE
- EXISTING HMA
- EXISTING RESTROOM
- EXISTING CANOPY TREE
- EXISTING ORNAMENTAL TREE
- EXISTING COURTS FOOTPRINT

ADDITIONAL TENNIS COURTS
AVAILABLE AT THE LOCAL
HIGH SCHOOL

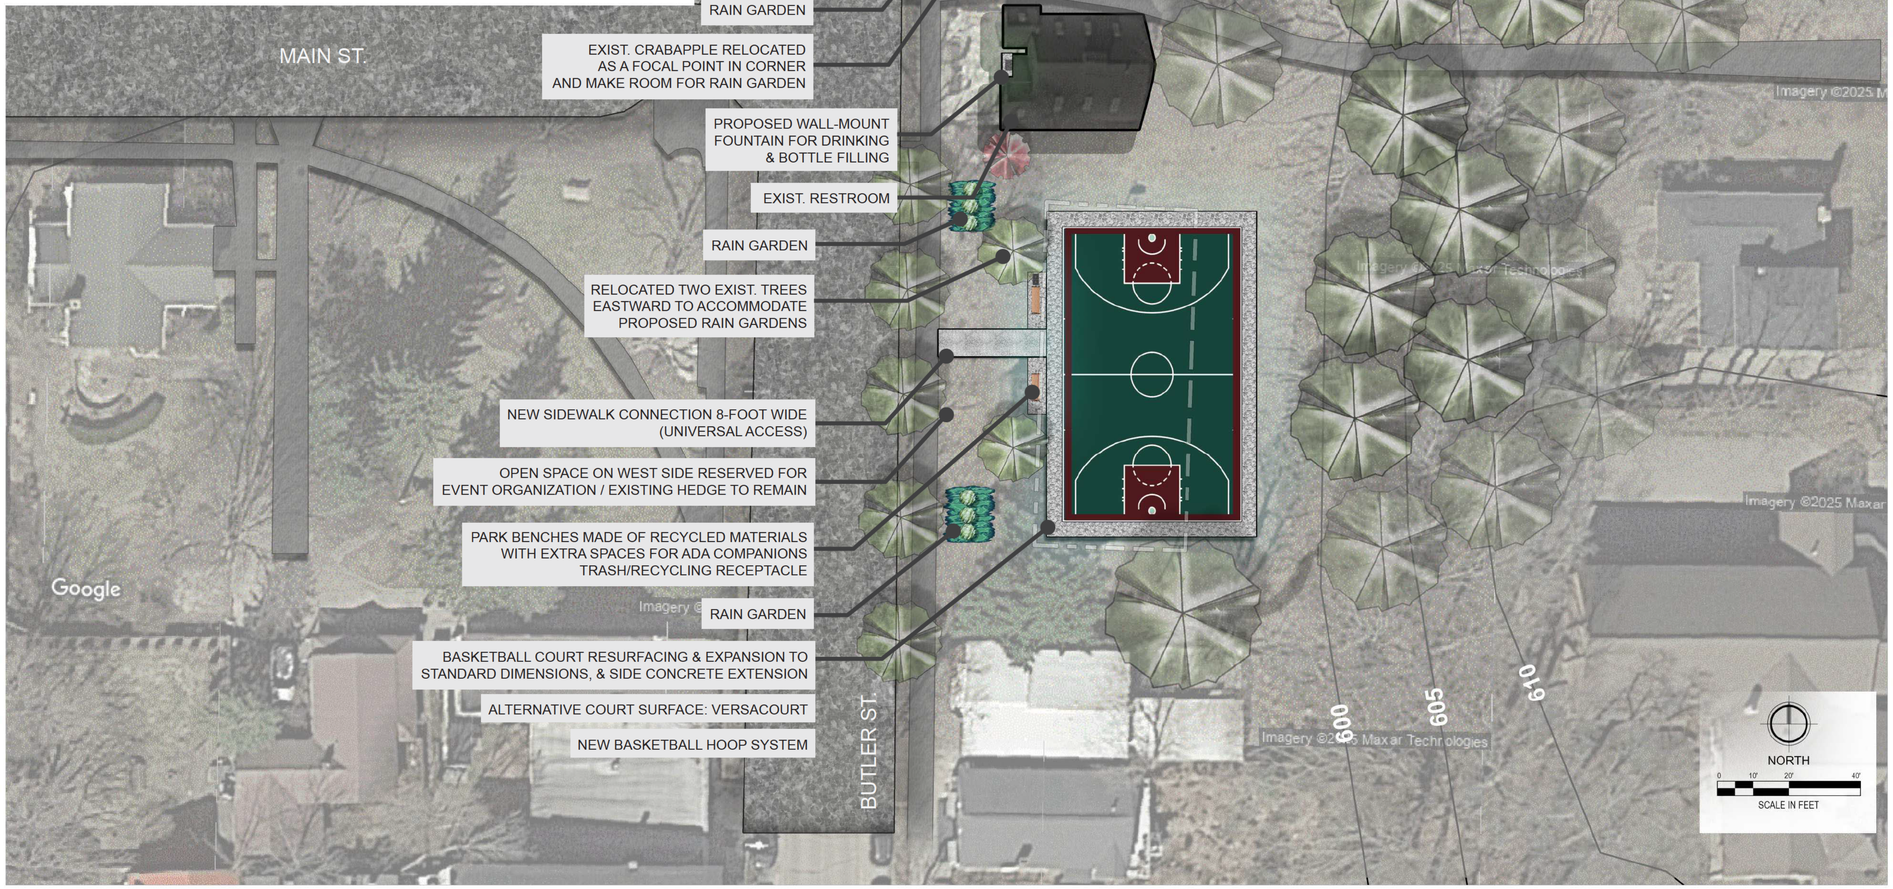

EXIST. TREE IN POOR CONDITION TO BE REMOVED

OPEN AREAS WEST OF COURTS TO BE UTILIZED FOR EVENTS

PARKING RESTRIPING WITH TWO ADA SPOTS & ADA SIGNS

PARK BENCHES MADE OF RECYCLED MATERIALS WITH EXTRA SPACES FOR ADA COMPANIONS TRASH/RECYCLING RECEPTACLE

NEW SIDEWALK CONNECTION & SAFETY FENCE WITH ADA GATE

EXISTING TENNIS COURT FOOT PRINT TO BE UTILIZED FOR A DOUBLE COURT TENNIS & PICKLEBALL COMBINED W/ ADJUSTABLE NET REMOVAL & ALL NEW CONCRETE TO BE STUDIED

RAIN GARDEN

REMOVE EXIST. BASKETBALL NET AND GOAL AND HMA AREA AND UTILIZE FOR STANDARD SIZE SHUFFLEBOARD COURT

RE-GRADE AND RESTRORE THE LAWN ON SOUTH & EAST CORNERS OF TENNIS COURT TO ACHIEVE A MORE GENTLE SLOPE

NEW SIDEWALK CONNECTION 8-FOOT WIDE (UNIVERSAL ACCESS)

RAIN GARDEN

EXIST. CRABAPPLE RELOCATED AS A FOCAL POINT IN CORNER AND MAKE ROOM FOR RAIN GARDEN

PROPOSED WALL-MOUNT FOUNTAIN FOR DRINKING & BOTTLE FILLING

EXIST. RESTROOM

RAIN GARDEN

RELOCATED TWO EXIST. TREES EASTWARD TO ACCOMMODATE PROPOSED RAIN GARDENS

NEW SIDEWALK CONNECTION 8-FOOT WIDE (UNIVERSAL ACCESS)

OPEN SPACE ON WEST SIDE RESERVED FOR EVENT ORGANIZATION / EXISTING HEDGE TO REMAIN

PARK BENCHES MADE OF RECYCLED MATERIALS WITH EXTRA SPACES FOR ADA COMPANIONS TRASH/RECYCLING RECEPTACLE

RAIN GARDEN

BASKETBALL COURT RESURFACING & EXPANSION TO STANDARD DIMENSIONS, & SIDE CONCRETE EXTENSION

ALTERNATIVE COURT SURFACE: VERSACOURT

NEW BASKETBALL HOOP SYSTEM

FLEIS&VANDENBRINK
DESIGN. BUILD. OPERATE.

CITY OF SAUGATUCK
ALLEGAN, MI
VILLAGE SQUARE PARK IMPROVEMENTS
CONCEPT I

DESIGN TEAM	PROJ MNGR: RJG DESIGNED BY: RJG DRAWN BY: AEG CHECKED BY: JWM

NOT FOR CONSTRUCTION

F&V PROJECT NO.
871340

C-101

C:\Users\AMAN~1\GO\AppData\Local\Temp\AcPublish_8284\871340 CONCEPT.dwg Monday, March 17, 2025 at 9:23am aman.gokhan

WALL-MOUNT DRINKING FOUNTAIN OPTIONS








BASEKTBALL HOOP OPTION

COMMERCIAL DURABILITY
ADJUSTABLE HEIGHT + RIM HEIGHT GAUGE
UNBREAKABLE POLYCARBON BACKBOARD
72-INCH BACKBOARD + 56-INCH SAFETY AREA
DIRECT GOAL MOUNT & HANGING TOLERANCE
6"x6" MAIN POLE SYSTEM + OPTIONAL PAD

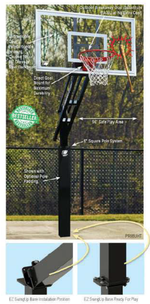









PLANTING PALETTE





MICHIGAN HOLLY HEDGE (NATIVE)



HAMELN GRASS



CONEFLOWER




RUDBECKIA



VERSACOURT TILES
(ALTERNATIVE FOR BASKETBALL COURT)



Adjustable Net System
(Anthem Sports, for Tennis & Pickleball Court)

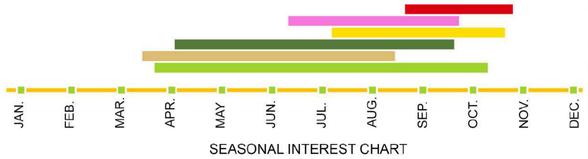


SEASONAL INTEREST CHART

LEGEND

- PROPOSED SPORT COURT RESURFACING & EXPANSION TO STANDARD SIZE
- PROPOSED SPORT COURT STANDARD FENCE
- PROPOSED SPORT COURT PERIPHERAL EXTENSION
- PROPOSED SIDEWALK CONCRETE
- PROPOSED BENCH & RECEPTACLE, TYP.
- PROPOSED RAIN GARDEN W/ MICHIGAN HOLLY HEDGE
- PROPOSED WALL-MOUNT DRINKING FOUNTAIN
- PROPOSED PARKING LOT STRIPING + ADA SPOTS & SIGNS
- EXISTING SIDEWALK CONCRETE
- EXISTING HMA
- EXISTING RESTROOM
- EXISTING CANOPY TREE
- EXISTING ORNAMENTAL TREE
- EXISTING COURTS FOOTPRINT

ADDITIONAL TENNIS COURTS
AVAILABLE AT THE LOCAL
HIGH SCHOOL

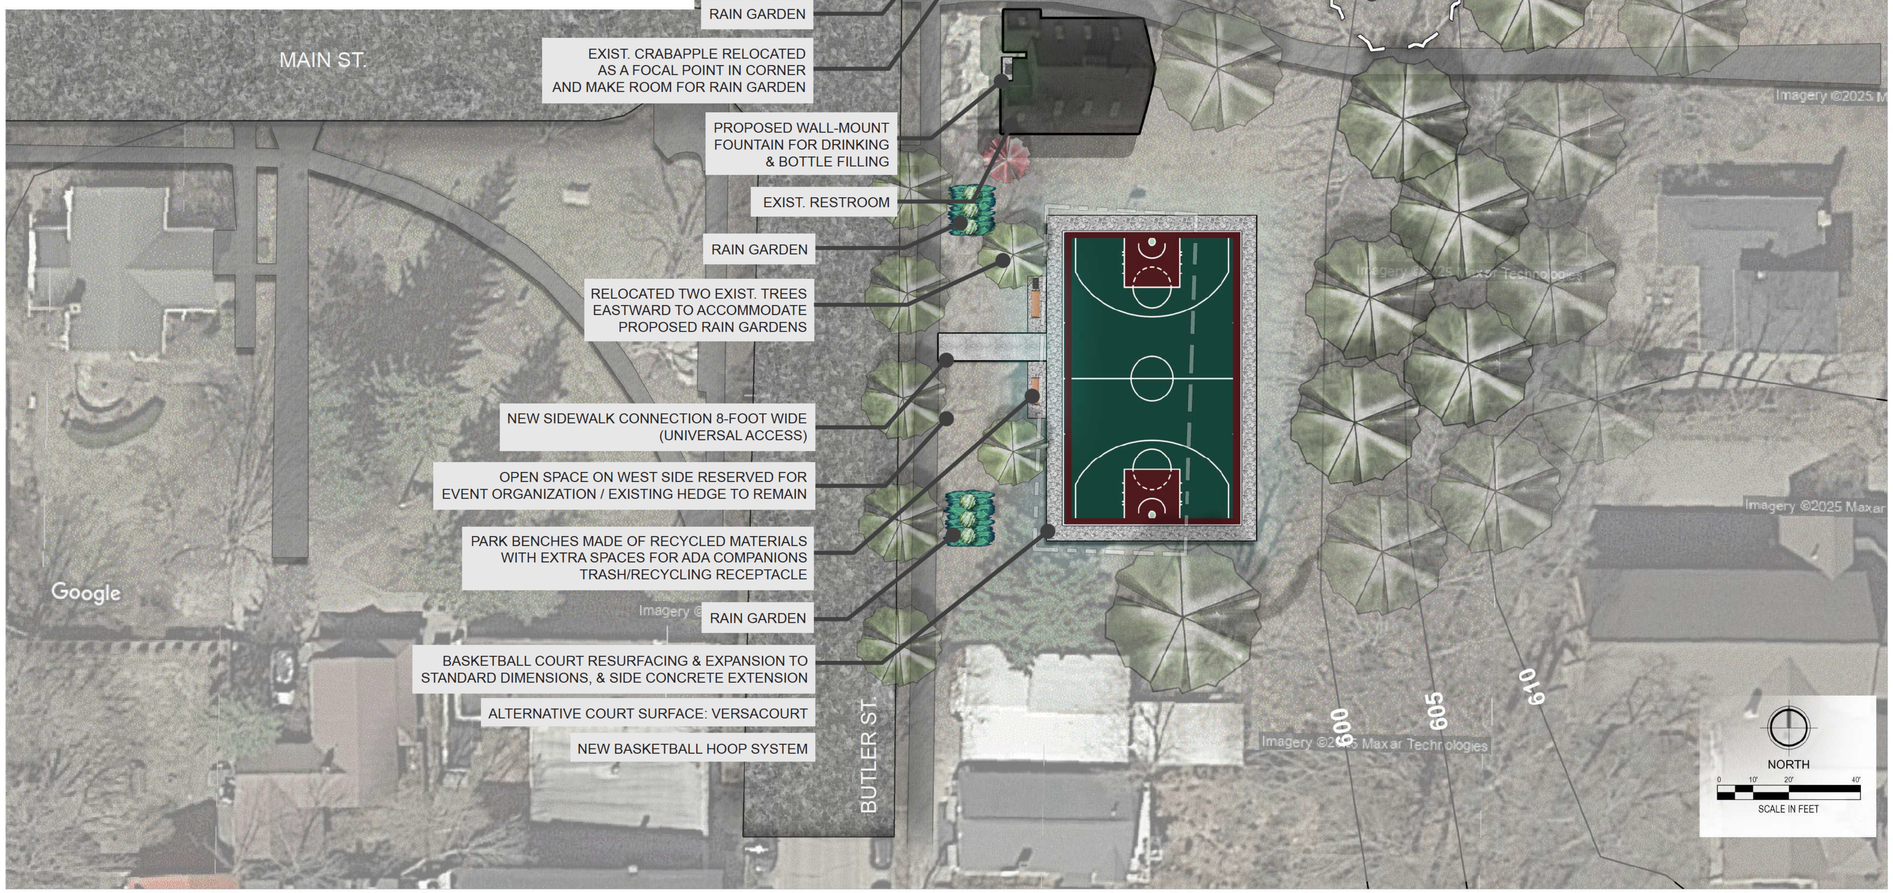

NEW SIDEWALK CONNECTION & SAFETY FENCE WITH ADA GATE

EXIST. TREE IN POOR CONDITION TO BE REMOVED

OPEN AREAS WEST OF COURTS TO BE UTILIZED FOR EVENTS

PARKING RESTRIPING WITH TWO ADA SPOTS & ADA SIGNS

PARK BENCHES MADE OF RECYCLED MATERIALS WITH EXTRA SPACES FOR ADA COMPANIONS TRASH/RECYCLING RECEPTACLE

NEW SIDEWALK CONNECTION & SAFETY FENCE WITH ADA GATE

EXISTING TENNIS COURT FOOT PRINT TO BE UTILIZED FOR NEW DOUBLE COURTS REMOVAL & ALL NEW CONCRETE TO BE STUDIED

RAIN GARDEN

TWO DOUBLE PURPOSE TENNIS/PICKLEBALL COURTS

REMOVE EXIST. BASKETBALL NET AND GOAL AND HMA AREA TO MAKE ROOM FOR ADDITIONAL DOUBLE COURT

REMOVE FOUR TREES AND RE-GRADE AND RESTRORE THE LAWN ON SOUTH & EAST CORNERS OF TENNIS COURT TO PROVIDE THE BASE FOR NEW COURT AND ALSO ACHIEVE A MORE GENTLE SLOPE

NEW SIDEWALK CONNECTION 8-FOOT WIDE (UNIVERSAL ACCESS)

RAIN GARDEN

EXIST. CRABAPPLE RELOCATED AS A FOCAL POINT IN CORNER AND MAKE ROOM FOR RAIN GARDEN

PROPOSED WALL-MOUNT FOUNTAIN FOR DRINKING & BOTTLE FILLING

EXIST. RESTROOM

RAIN GARDEN

RELOCATED TWO EXIST. TREES EASTWARD TO ACCOMMODATE PROPOSED RAIN GARDENS

NEW SIDEWALK CONNECTION 8-FOOT WIDE (UNIVERSAL ACCESS)

OPEN SPACE ON WEST SIDE RESERVED FOR EVENT ORGANIZATION / EXISTING HEDGE TO REMAIN

PARK BENCHES MADE OF RECYCLED MATERIALS WITH EXTRA SPACES FOR ADA COMPANIONS TRASH/RECYCLING RECEPTACLE

RAIN GARDEN

BASKETBALL COURT RESURFACING & EXPANSION TO STANDARD DIMENSIONS, & SIDE CONCRETE EXTENSION

ALTERNATIVE COURT SURFACE: VERSACOURT

NEW BASKETBALL HOOP SYSTEM

FLEIS&VANDENBRINK
DESIGN. BUILD. OPERATE.

CITY OF SAUGATUCK
ALLEGAN, MI
VILLAGE SQUARE PARK IMPROVEMENTS
CONCEPT II

DESIGN TEAM	PROJ MNGR: RJG DESIGNED BY: RJG DRAWN BY: AEG CHECKED BY: JWM

NOT FOR CONSTRUCTION

F&V PROJECT NO.
871340

C-101

C:\Users\AMAN~1\GO\AppData\Local\Temp\AcPublish_8084\871340 CONCEPT.dwg Monday, March 17, 2025 at 9:23am aman.gotshan

WALL-MOUNT DRINKING FOUNTAIN OPTIONS








BASEKTBALL HOOP OPTION

COMMERCIAL DURABILITY
ADJUSTABLE HEIGHT + RIM HEIGHT GAUGE
UNBREAKABLE POLYCARBON BACKBOARD
72-INCH BACKBOARD + 56-INCH SAFETY AREA
DIRECT GOAL MOUNT & HANGING TOLERANCE
6"x6" MAIN POLE SYSTEM + OPTIONAL PAD

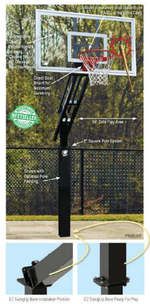









PLANTING PALETTE





MICHIGAN HOLLY HEDGE (NATIVE)



HAMELN GRASS



CONEFLOWER




RUDBECKIA



VERSACOURT TILES
(ALTERNATIVE FOR BASKETBALL COURT)



Adjustable Net System
(Anthem Sports, for Tennis & Pickleball Court)

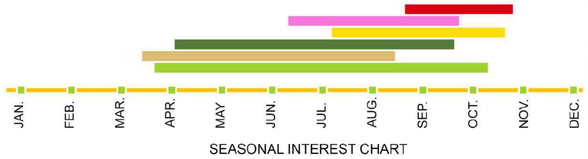


SEASONAL INTEREST CHART

LEGEND

- PROPOSED SPORT COURT RESURFACING & EXPANSION TO STANDARD SIZE
- PROPOSED SPORT COURT STANDARD FENCE
- PROPOSED SPORT COURT PERIPHERAL EXTENSION
- PROPOSED SIDEWALK CONCRETE
- PROPOSED BENCH & RECEPTACLE, TYP.
- PROPOSED RAIN GARDEN W/ MICHIGAN HOLLY HEDGE
- PROPOSED WALL-MOUNT DRINKING FOUNTAIN
- PROPOSED PARKING LOT STRIPING + ADA SPOTS & SIGNS
- EXISTING SIDEWALK CONCRETE
- EXISTING HMA
- EXISTING RESTROOM
- EXISTING CANOPY TREE
- EXISTING ORNAMENTAL TREE
- EXISTING COURTS FOOTPRINT

ADDITIONAL TENNIS COURTS AVAILABLE AT THE LOCAL HIGH SCHOOL

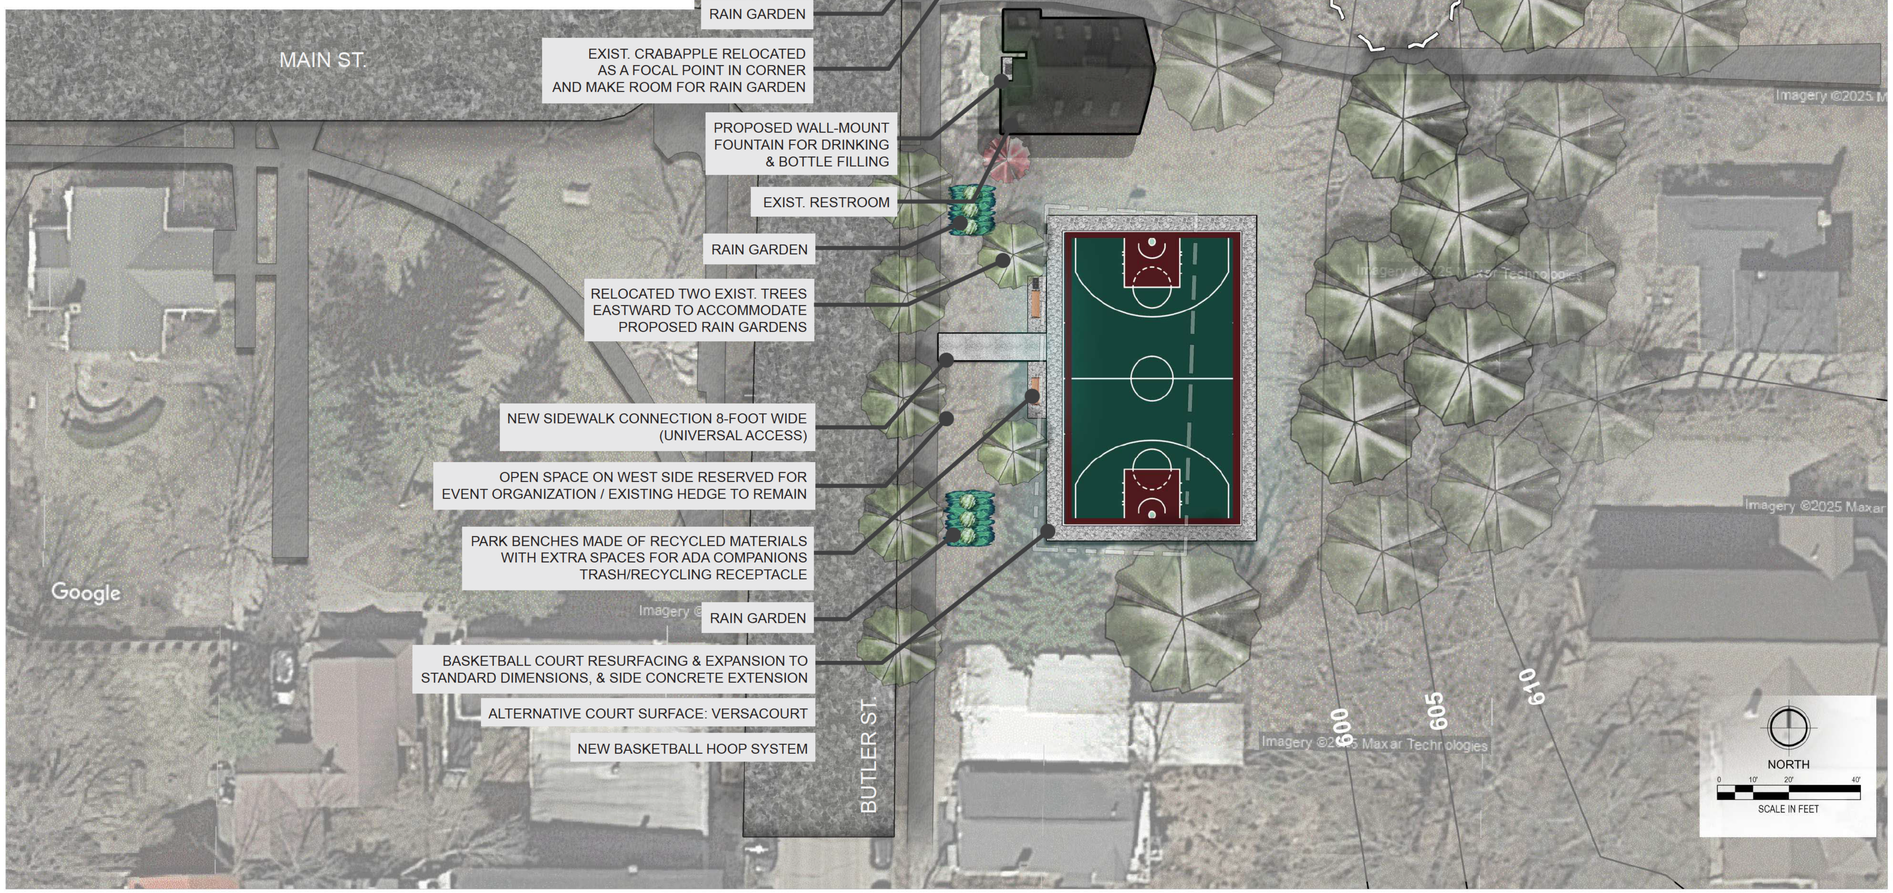

NEW SIDEWALK CONNECTION & SAFETY FENCE WITH ADA GATE

EXIST. TREE IN POOR CONDITION TO BE REMOVED

OPEN AREAS WEST OF COURTS TO BE UTILIZED FOR EVENTS

PARKING RESTRIPING WITH TWO ADA SPOTS & ADA SIGNS

PARK BENCHES MADE OF RECYCLED MATERIALS WITH EXTRA SPACES FOR ADA COMPANIONS TRASH/RECYCLING RECEPTACLE

FOUR NEW PICKLEBALL COURTS
ONE COURT W/ EAS-WEST ORIENTATION

EXISTING TENNIS COURT FOOT PRINT
TO BE UTILIZED FOR NEW PICKLEBALL COURTS
REMOVAL & ALL NEW CONCRETE TO BE STUDIED

RAIN GARDEN

REMOVE EXIST. BASKETBALL NET AND GOAL AND HMA AREA TO MAKE ROOM FOR ADDITIONAL PICKLEBALL COURTS

REMOVE FOUR TREES AND RE-GRADE AND RESTRORE THE LAWN ON SOUTH & EAST CORNERS OF TENNIS COURT TO PROVIDE THE BASE FOR NEW COURTS AND ALSO ACHIEVE A MORE GENTLE SLOPE

NEW SIDEWALK CONNECTION 8-FOOT WIDE (UNIVERSAL ACCESS)

RAIN GARDEN

EXIST. CRABAPPLE RELOCATED AS A FOCAL POINT IN CORNER AND MAKE ROOM FOR RAIN GARDEN

PROPOSED WALL-MOUNT FOUNTAIN FOR DRINKING & BOTTLE FILLING

EXIST. RESTROOM

RAIN GARDEN

RELOCATED TWO EXIST. TREES EASTWARD TO ACCOMMODATE PROPOSED RAIN GARDENS

NEW SIDEWALK CONNECTION 8-FOOT WIDE (UNIVERSAL ACCESS)

OPEN SPACE ON WEST SIDE RESERVED FOR EVENT ORGANIZATION / EXISTING HEDGE TO REMAIN

PARK BENCHES MADE OF RECYCLED MATERIALS WITH EXTRA SPACES FOR ADA COMPANIONS TRASH/RECYCLING RECEPTACLE

RAIN GARDEN

BASKETBALL COURT RESURFACING & EXPANSION TO STANDARD DIMENSIONS, & SIDE CONCRETE EXTENSION

ALTERNATIVE COURT SURFACE: VERSACOURT

NEW BASKETBALL HOOP SYSTEM

FLEIS&VANDENBRINK
DESIGN. BUILD. OPERATE.

CITY OF SAUGTATUCK
ALLEGAN, MI
VILLAGE SQUARE PARK IMPROVEMENTS
CONCEPT III

DESIGN TEAM | PROJ MNGR: RJG | DESIGNED BY: RJG | DRAWN BY: AEG | CHECKED BY: JWM

NOT FOR CONSTRUCTION

F&V PROJECT NO.
871340

C-101

C:\Users\AMAN~1\GO\AppData\Local\Temp\AcPublish_8284\871340 CONCEPT.dwg Monday, March 17, 2025 at 9:23am aman.gotahan

WALL-MOUNT DRINKING FOUNTAIN OPTIONS








BASEKTBALL HOOP OPTION

COMMERCIAL DURABILITY
ADJUSTABLE HEIGHT + RIM HEIGHT GAUGE
UNBREAKABLE POLYCARBON BACKBOARD
72-INCH BACKBOARD + 56-INCH SAFETY AREA
DIRECT GOAL MOUNT & HANGING TOLERANCE
6"x6" MAIN POLE SYSTEM + OPTIONAL PAD

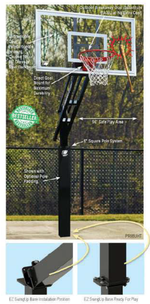









PLANTING PALETTE





MICHIGAN HOLLY HEDGE (NATIVE)



HAMELN GRASS



CONEFLOWER




RUDBECKIA



VERSACOURT TILES
(ALTERNATIVE FOR BASKETBALL COURT)



Adjustable Net System
(Anthem Sports, for Tennis & Pickleball Court)

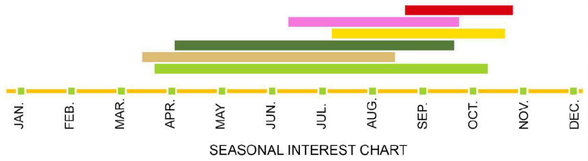

SEASONAL INTEREST CHART

LEGEND

- PROPOSED SPORT COURT RESURFACING & EXPANSION TO STANDARD SIZE
- PROPOSED SPORT COURT STANDARD FENCE
- PROPOSED SPORT COURT PERIPHERAL EXTENSION
- PROPOSED SIDEWALK CONCRETE
- PROPOSED BENCH & RECEPTACLE, TYP.
- PROPOSED RAIN GARDEN W/ MICHIGAN HOLLY HEDGE
- PROPOSED WALL-MOUNT DRINKING FOUNTAIN
- PROPOSED PARKING LOT STRIPING + ADA SPOTS & SIGNS
- EXISTING SIDEWALK CONCRETE
- EXISTING HMA
- EXISTING RESTROOM
- EXISTING CANOPY TREE
- EXISTING ORNAMENTAL TREE
- EXISTING COURTS FOOTPRINT

ADDITIONAL TENNIS COURTS AVAILABLE AT THE LOCAL HIGH SCHOOL

- NEW SIDEWALK CONNECTION & SAFETY FENCE WITH ADA GATE
- EXIST. TREE IN POOR CONDITION TO BE REMOVED
- OPEN AREAS WEST OF COURTS TO BE UTILIZED FOR EVENTS
- PARKING RESTRIPING WITH TWO ADA SPOTS & ADA SIGNS
- PARK BENCHES MADE OF RECYCLED MATERIALS WITH EXTRA SPACES FOR ADA COMPANIONS TRASH/RECYCLING RECEPTACLE
- (OPTIONAL) NEW SHUFFLEBOARD COURT
- EXISTING TENNIS COURT FOOT PRINT TO BE UTILIZED FOR NEW PICKLEBALL COURTS EAST-WEST ORIENTATION FOR PICKLEBALL COURTS REMOVAL & ALL NEW CONCRETE TO BE STUDIED
- RAIN GARDEN
- REMOVE EXIST. BASKETBALL NET AND GOAL AND HMA AREA
- RE-GRADE AND RESTRORE THE LAWN ON SOUTH & EAST CORNERS OF TENNIS COURT TO ACHIEVE A MORE GENTLE SLOPE
- NEW SIDEWALK CONNECTION 8-FOOT WIDE (UNIVERSAL ACCESS)
- RAIN GARDEN
- EXIST. CRABAPPLE RELOCATED AS A FOCAL POINT IN CORNER AND MAKE ROOM FOR RAIN GARDEN
- PROPOSED WALL-MOUNT FOUNTAIN FOR DRINKING & BOTTLE FILLING
- EXIST. RESTROOM
- RAIN GARDEN
- RELOCATED TWO EXIST. TREES EASTWARD TO ACCOMMODATE PROPOSED RAIN GARDENS
- NEW SIDEWALK CONNECTION 8-FOOT WIDE (UNIVERSAL ACCESS)
- OPEN SPACE ON WEST SIDE RESERVED FOR EVENT ORGANIZATION / EXISTING HEDGE TO REMAIN
- PARK BENCHES MADE OF RECYCLED MATERIALS WITH EXTRA SPACES FOR ADA COMPANIONS TRASH/RECYCLING RECEPTACLE
- RAIN GARDEN
- BASKETBALL COURT RESURFACING & EXPANSION TO STANDARD DIMENSIONS, & SIDE CONCRETE EXTENSION
- ALTERNATIVE COURT SURFACE: VERSACOURT
- NEW BASKETBALL HOOP SYSTEM

FLEIS&VANDENBRINK
DESIGN. BUILD. OPERATE.

CITY OF SAUGATUCK
ALLEGAN, MI
VILLAGE SQUARE PARK IMPROVEMENTS
CONCEPT IV

DESIGN TEAM | PROJ MNGR: RJG | DESIGNED BY: RJG | DRAWN BY: AEG | CHECKED BY: JWM

NOT FOR CONSTRUCTION

F&V PROJECT NO. 871340

C-101

C:\Users\AMAN~1\GO\AppData\Local\Temp\AcPublish_8284\871340 CONCEPT.dwg Monday, March 17, 2025 at 9:23am aman.gohan

WALL-MOUNT DRINKING FOUNTAIN OPTIONS








BASEKTBALL HOOP OPTION

COMMERCIAL DURABILITY
ADJUSTABLE HEIGHT + RIM HEIGHT GAUGE
UNBREAKABLE POLYCARBON BACKBOARD
72-INCH BACKBOARD + 56-INCH SAFETY AREA
DIRECT GOAL MOUNT & HANGING TOLERANCE
6"x6" MAIN POLE SYSTEM + OPTIONAL PAD

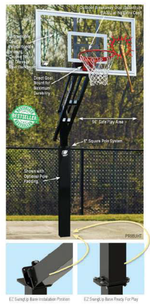









PLANTING PALETTE





MICHIGAN HOLLY HEDGE (NATIVE)



HAMELN GRASS



CONEFLOWER




RUDBECKIA



VERSACOURT TILES
(ALTERNATIVE FOR BASKETBALL COURT)



Adjustable Net System
(Anthem Sports, for Tennis & Pickleball Court)

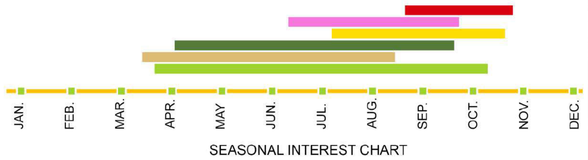


SEASONAL INTEREST CHART

LEGEND

- PROPOSED SPORT COURT RESURFACING & EXPANSION TO STANDARD SIZE
- PROPOSED SPORT COURT STANDARD FENCE
- PROPOSED SPORT COURT PERIPHERAL EXTENSION
- PROPOSED SIDEWALK CONCRETE
- PROPOSED BENCH & RECEPTACLE, TYP.
- PROPOSED RAIN GARDEN W/ MICHIGAN HOLLY HEDGE
- PROPOSED WALL-MOUNT DRINKING FOUNTAIN
- PROPOSED PARKING LOT STRIPING + ADA SPOTS & SIGNS
- EXISTING SIDEWALK CONCRETE
- EXISTING HMA
- EXISTING RESTROOM
- EXISTING CANOPY TREE
- EXISTING ORNAMENTAL TREE
- EXISTING COURTS FOOTPRINT

ADDITIONAL TENNIS COURTS AVAILABLE AT THE LOCAL HIGH SCHOOL

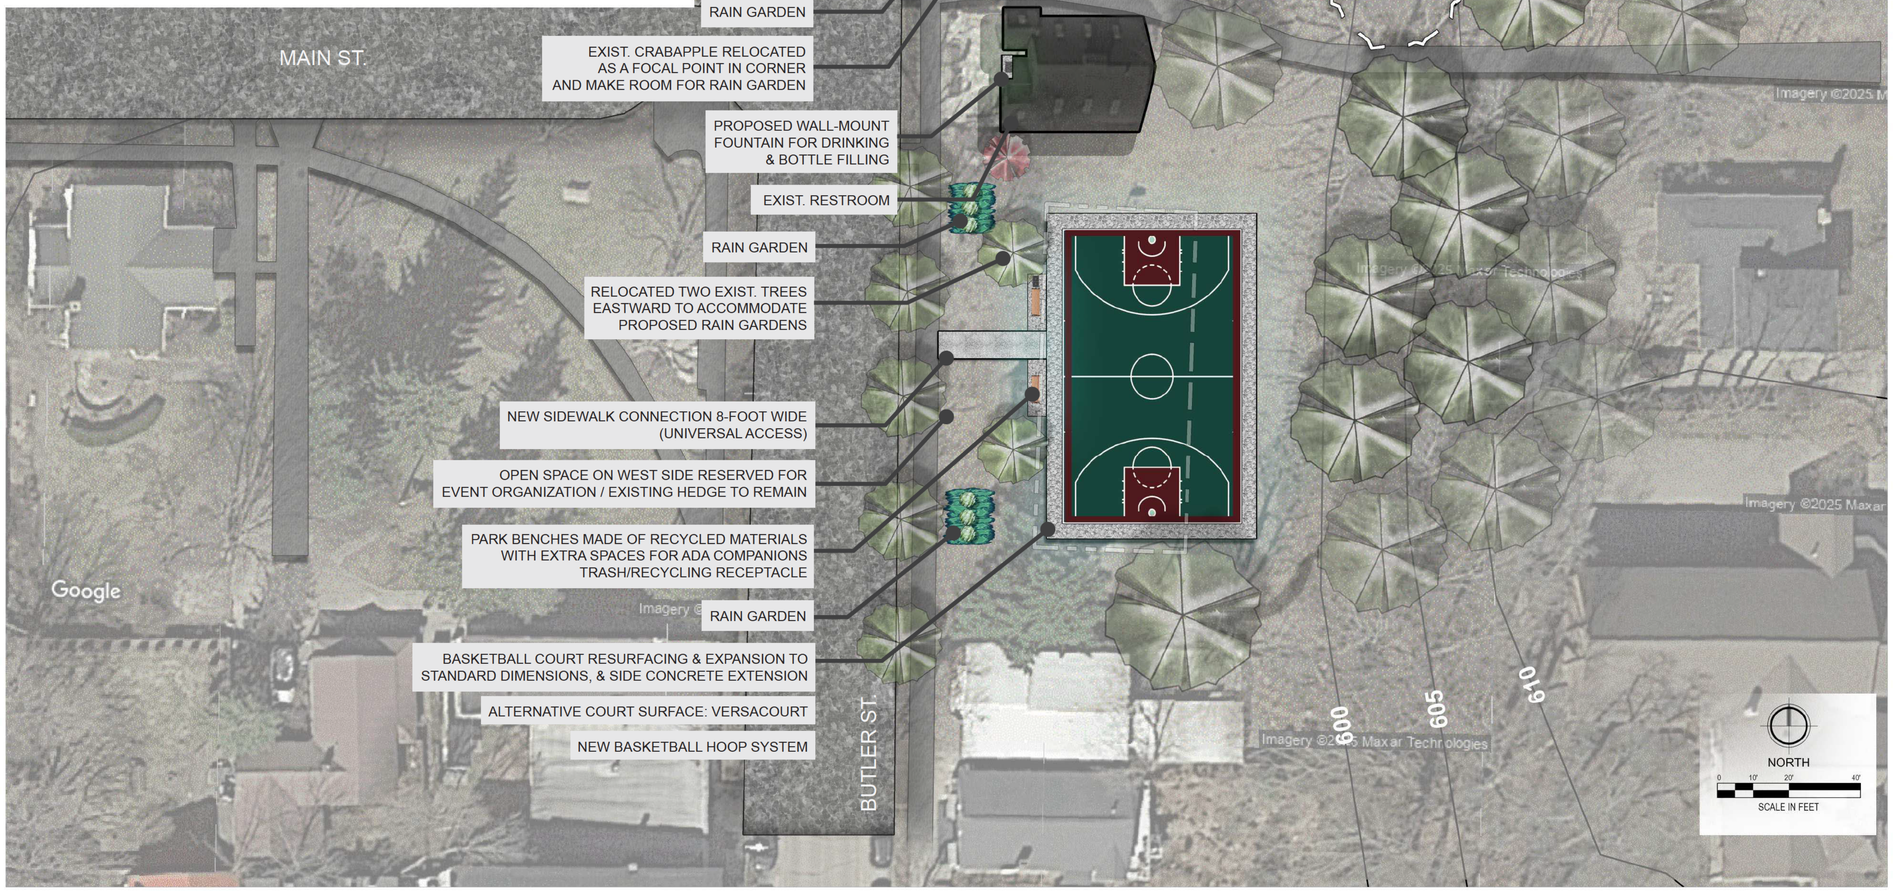

EXIST. TREE IN POOR CONDITION TO BE REMOVED

OPEN AREAS WEST OF COURTS TO BE UTILIZED FOR EVENTS

PARKING RESTRIPING WITH TWO ADA SPOTS & ADA SIGNS

PARK BENCHES MADE OF RECYCLED MATERIALS WITH EXTRA SPACES FOR ADA COMPANIONS TRASH/RECYCLING RECEPTACLE

NEW SIDEWALK CONNECTION & SAFETY FENCE WITH ADA GATE

EXISTING TENNIS COURT FOOT PRINT TO BE UTILIZED FOR UPGRADED TENNIS COURT REMOVAL & ALL NEW CONCRETE TO BE STUDIED

NEW PICKLEBALL AND SHUFFLEBOARD COURTS

REMOVE EXIST. BASKETBALL NET AND GOAL AND HMA AREA, UTILIZE FOR PICKLEBALL & SHUFFLEBOARD COURTS

REMOVE FOUR TREES AND RE-GRADE AND RESTRORE THE LAWN ON SOUTH & EAST CORNERS OF TENNIS COURT TO PROVIDE THE BASE FOR NEW COURTS AND ALSO ACHIEVE A MORE GENTLE SLOPE

RAIN GARDEN

NEW SIDEWALK CONNECTION 8-FOOT WIDE (UNIVERSAL ACCESS)

RAIN GARDEN

EXIST. CRABAPPLE RELOCATED AS A FOCAL POINT IN CORNER AND MAKE ROOM FOR RAIN GARDEN

PROPOSED WALL-MOUNT FOUNTAIN FOR DRINKING & BOTTLE FILLING

EXIST. RESTROOM

RAIN GARDEN

RELOCATED TWO EXIST. TREES EASTWARD TO ACCOMMODATE PROPOSED RAIN GARDENS

NEW SIDEWALK CONNECTION 8-FOOT WIDE (UNIVERSAL ACCESS)

OPEN SPACE ON WEST SIDE RESERVED FOR EVENT ORGANIZATION / EXISTING HEDGE TO REMAIN

PARK BENCHES MADE OF RECYCLED MATERIALS WITH EXTRA SPACES FOR ADA COMPANIONS TRASH/RECYCLING RECEPTACLE

RAIN GARDEN

BASKETBALL COURT RESURFACING & EXPANSION TO STANDARD DIMENSIONS, & SIDE CONCRETE EXTENSION

ALTERNATIVE COURT SURFACE: VERSACOURT

NEW BASKETBALL HOOP SYSTEM

FLEIS&VANDENBRINK
DESIGN. BUILD. OPERATE.

CITY OF SAUGATUCK
ALLEGAN, MI
VILLAGE SQUARE PARK IMPROVEMENTS
CONCEPT V

DESIGN TEAM | PROJ MNGR: RJG | DESIGNED BY: RJG | DRAWN BY: AEG | CHECKED BY: JWM

NOT FOR CONSTRUCTION

F&V PROJECT NO.
871340

C-101

C:\Users\AMAN~1\GO\AppData\Local\Temp\AcPublish_8284\871340 CONCEPT.dwg Monday, March 17, 2025 at 9:23am aman.gokhan